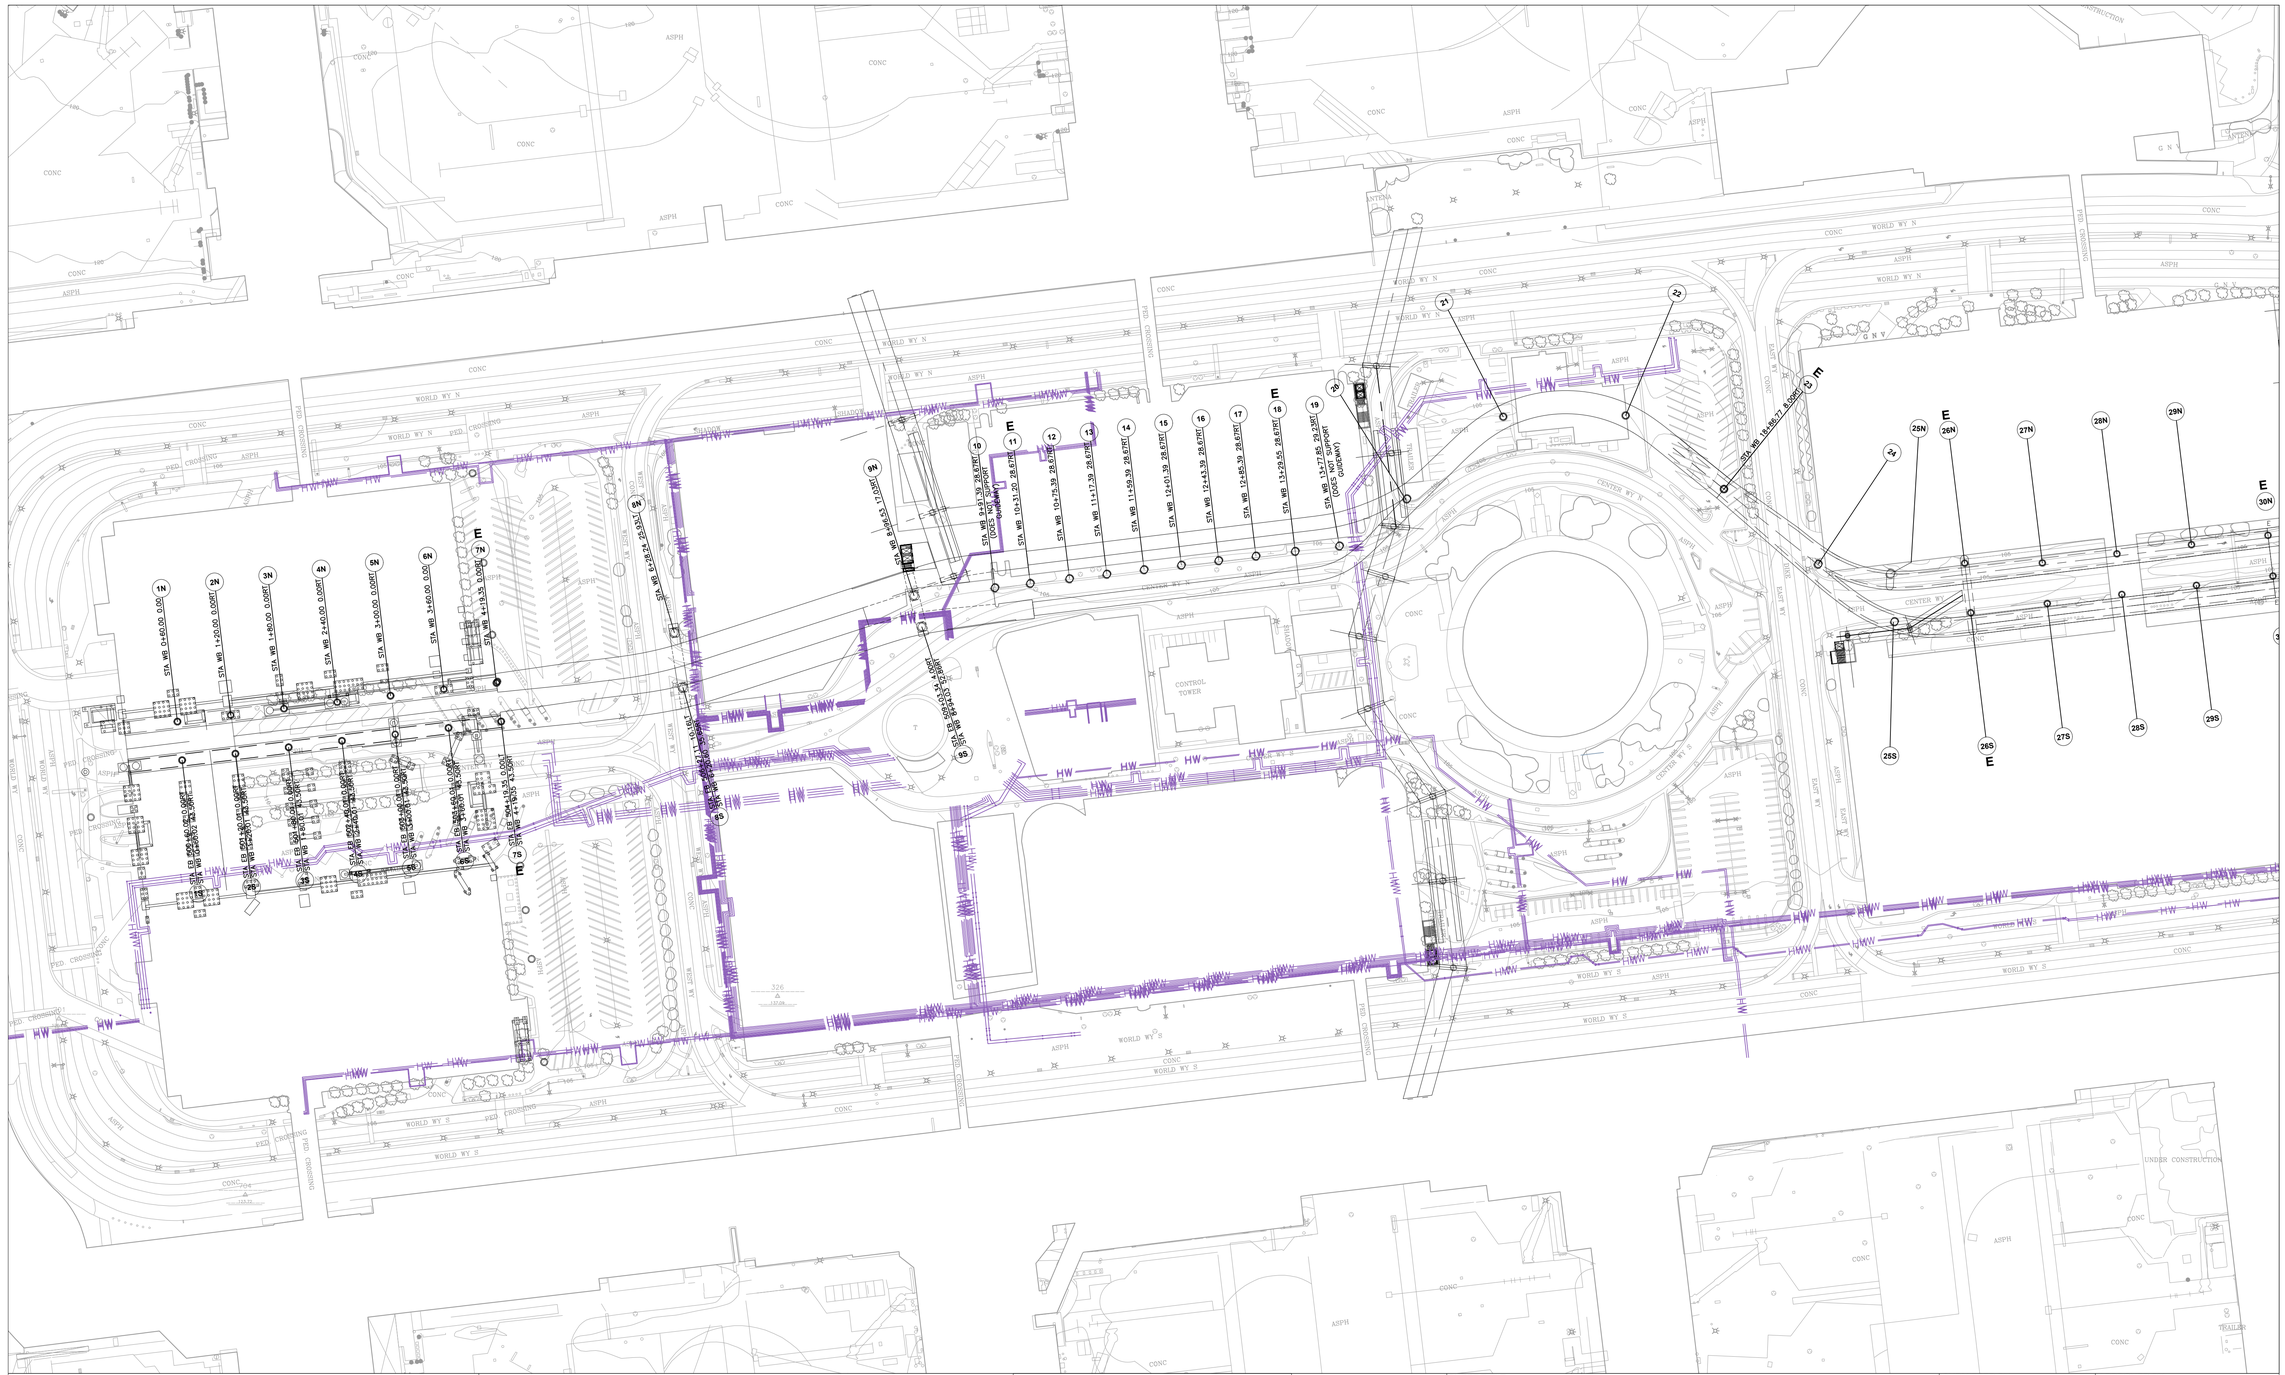

Los Angeles World Airports	**LANDSIDE ACCESS MODERNIZATION PROGRAM** AT LOS ANGELES INTERNATIONAL AIRPORT	KEY MAP	ARCHITECT/ENGINEER SEAL

DRAFT - This document contains draft information/materials which is considered confidential and for deliberative purposes only and not for public consumption or dissemination

SHEET TITLE

NO.	ISSUED FOR	CHK'D	APP'D	DATE
2				
1				

SUBMITTED BY | APPROVED BY

DRA

DAT

Updated Guide Way Column Layout ONLY, as of 7.19.2018
CAD FILE NAME: LXS-UTL-PW-GEN-00001
07/24/2018 4:27:01 PM

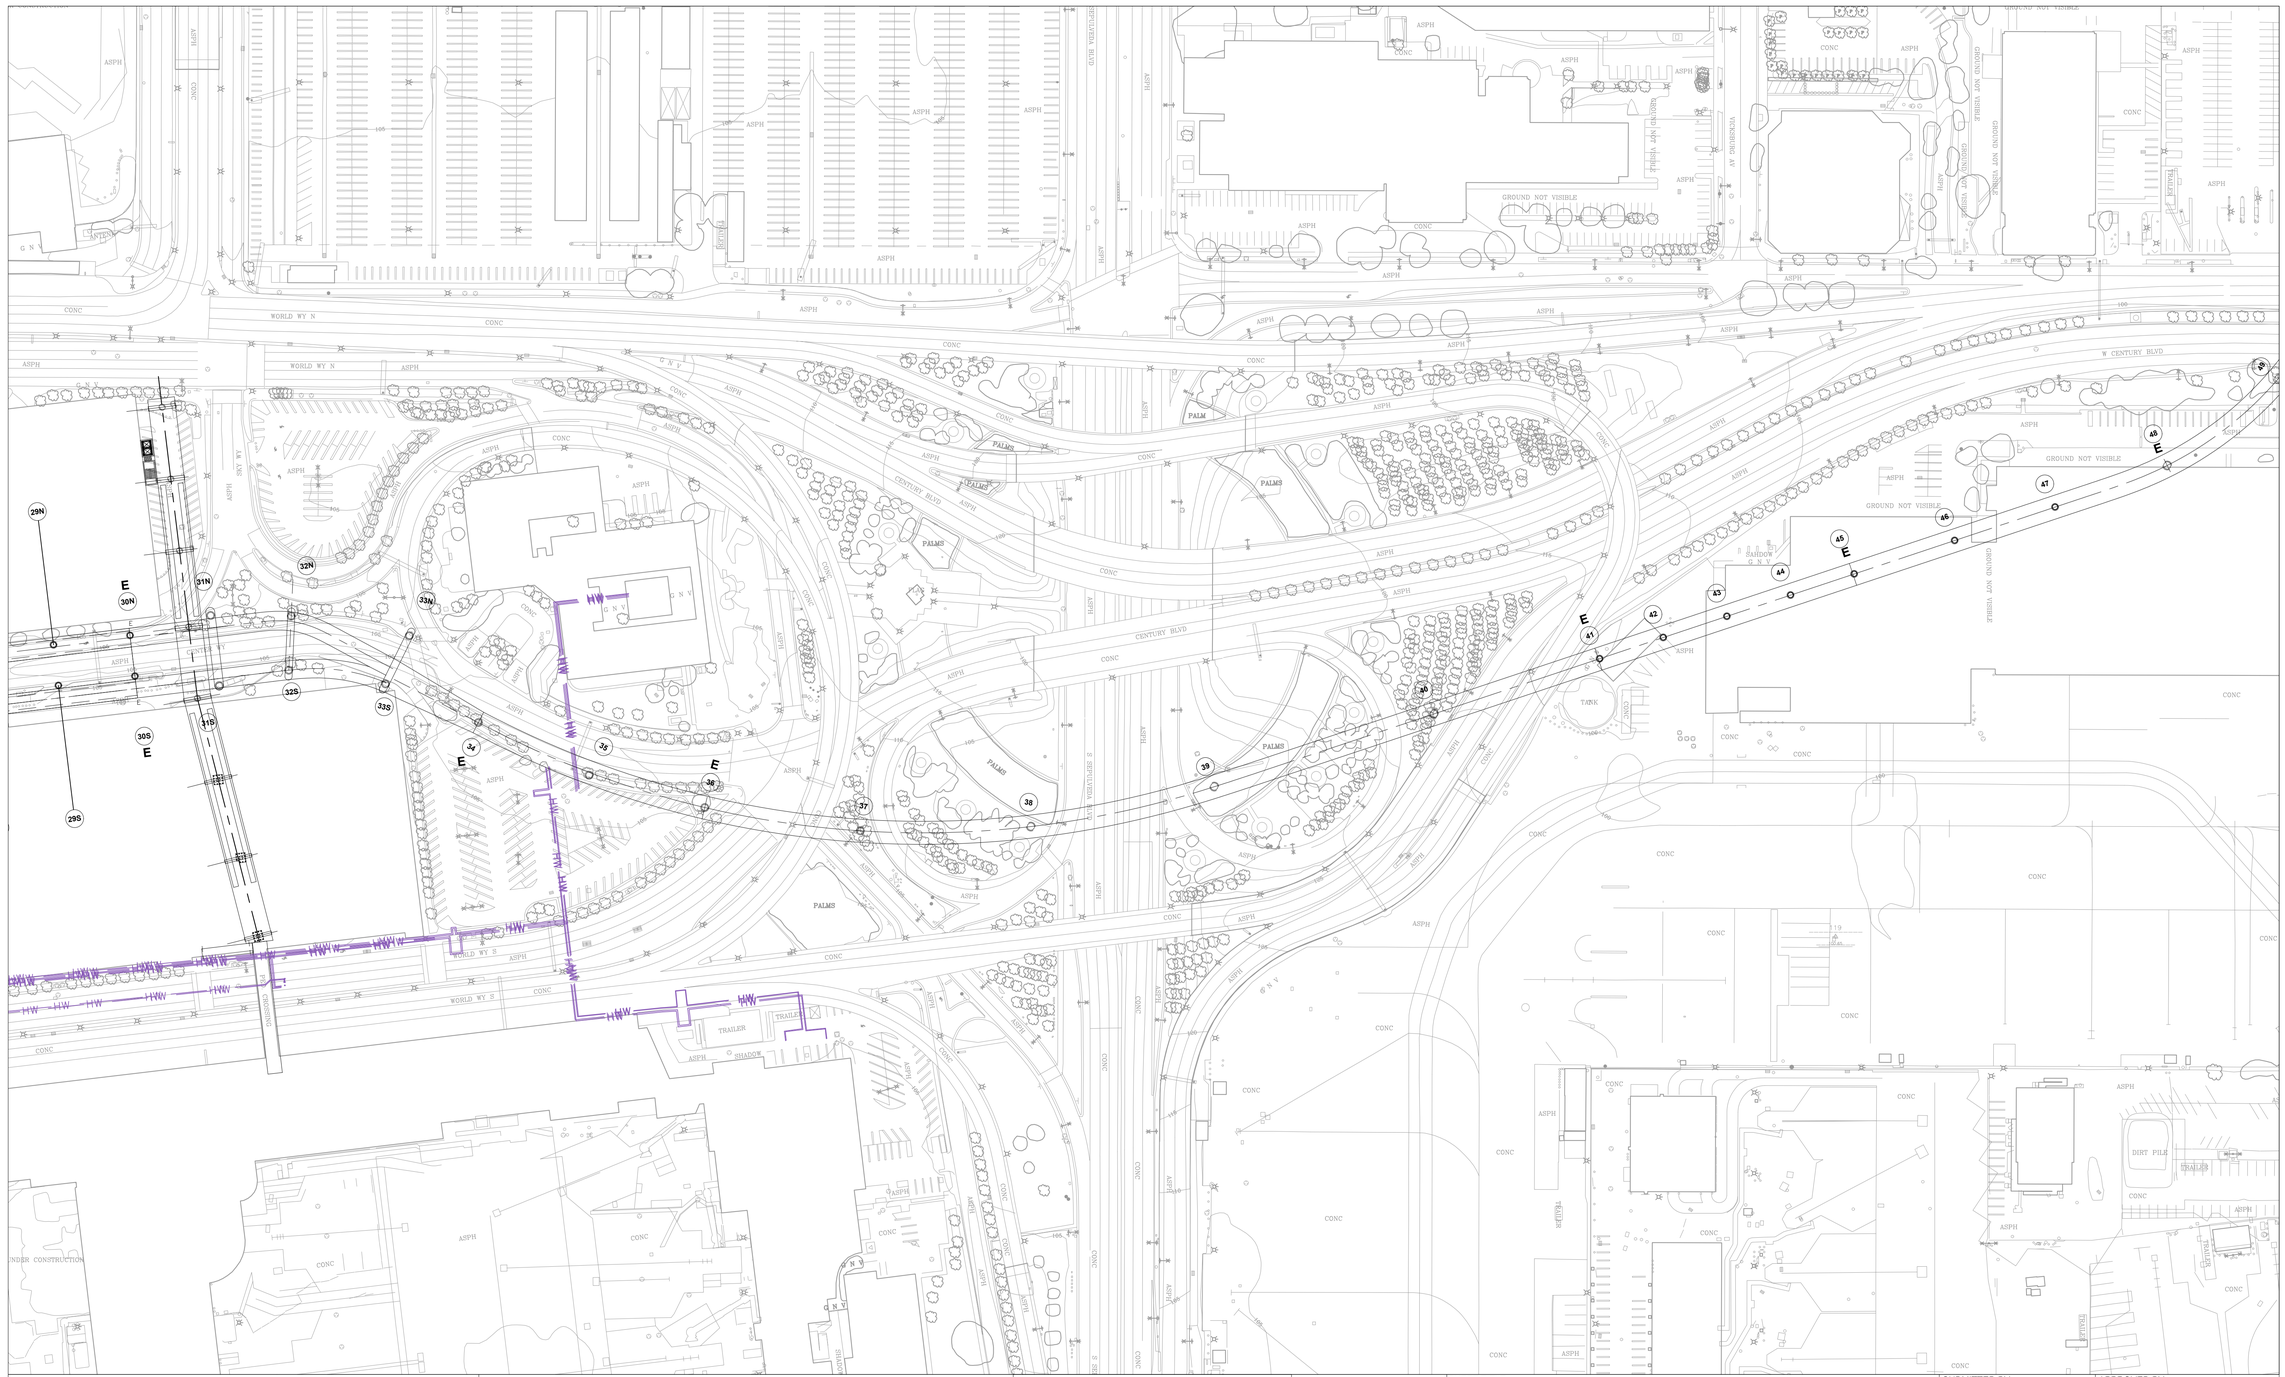

Los Angeles World Airports

LANDSIDE ACCESS MODERNIZATION PROGRAM

AT LOS ANGELES INTERNATIONAL AIRPORT

KEY MAP

ARCHITECT/ENGINEER SEAL

DRAFT - This document contains draft information/materials which is considered confidential and for deliberative purposes only and not for public consumption or dissemination

SHEET TITLE

NO.	ISSUED FOR	CHK'D	APP'D	DATE
2				
1				

SUBMITTED BY

APPROVED BY

DRA

DAT

Updated Guide Way Column Layout ONLY, as of 7.19.2018
CAD FILE NAME: LXS-UTL-PW-GEN-00001
07/24/2018 4:27:16 PM

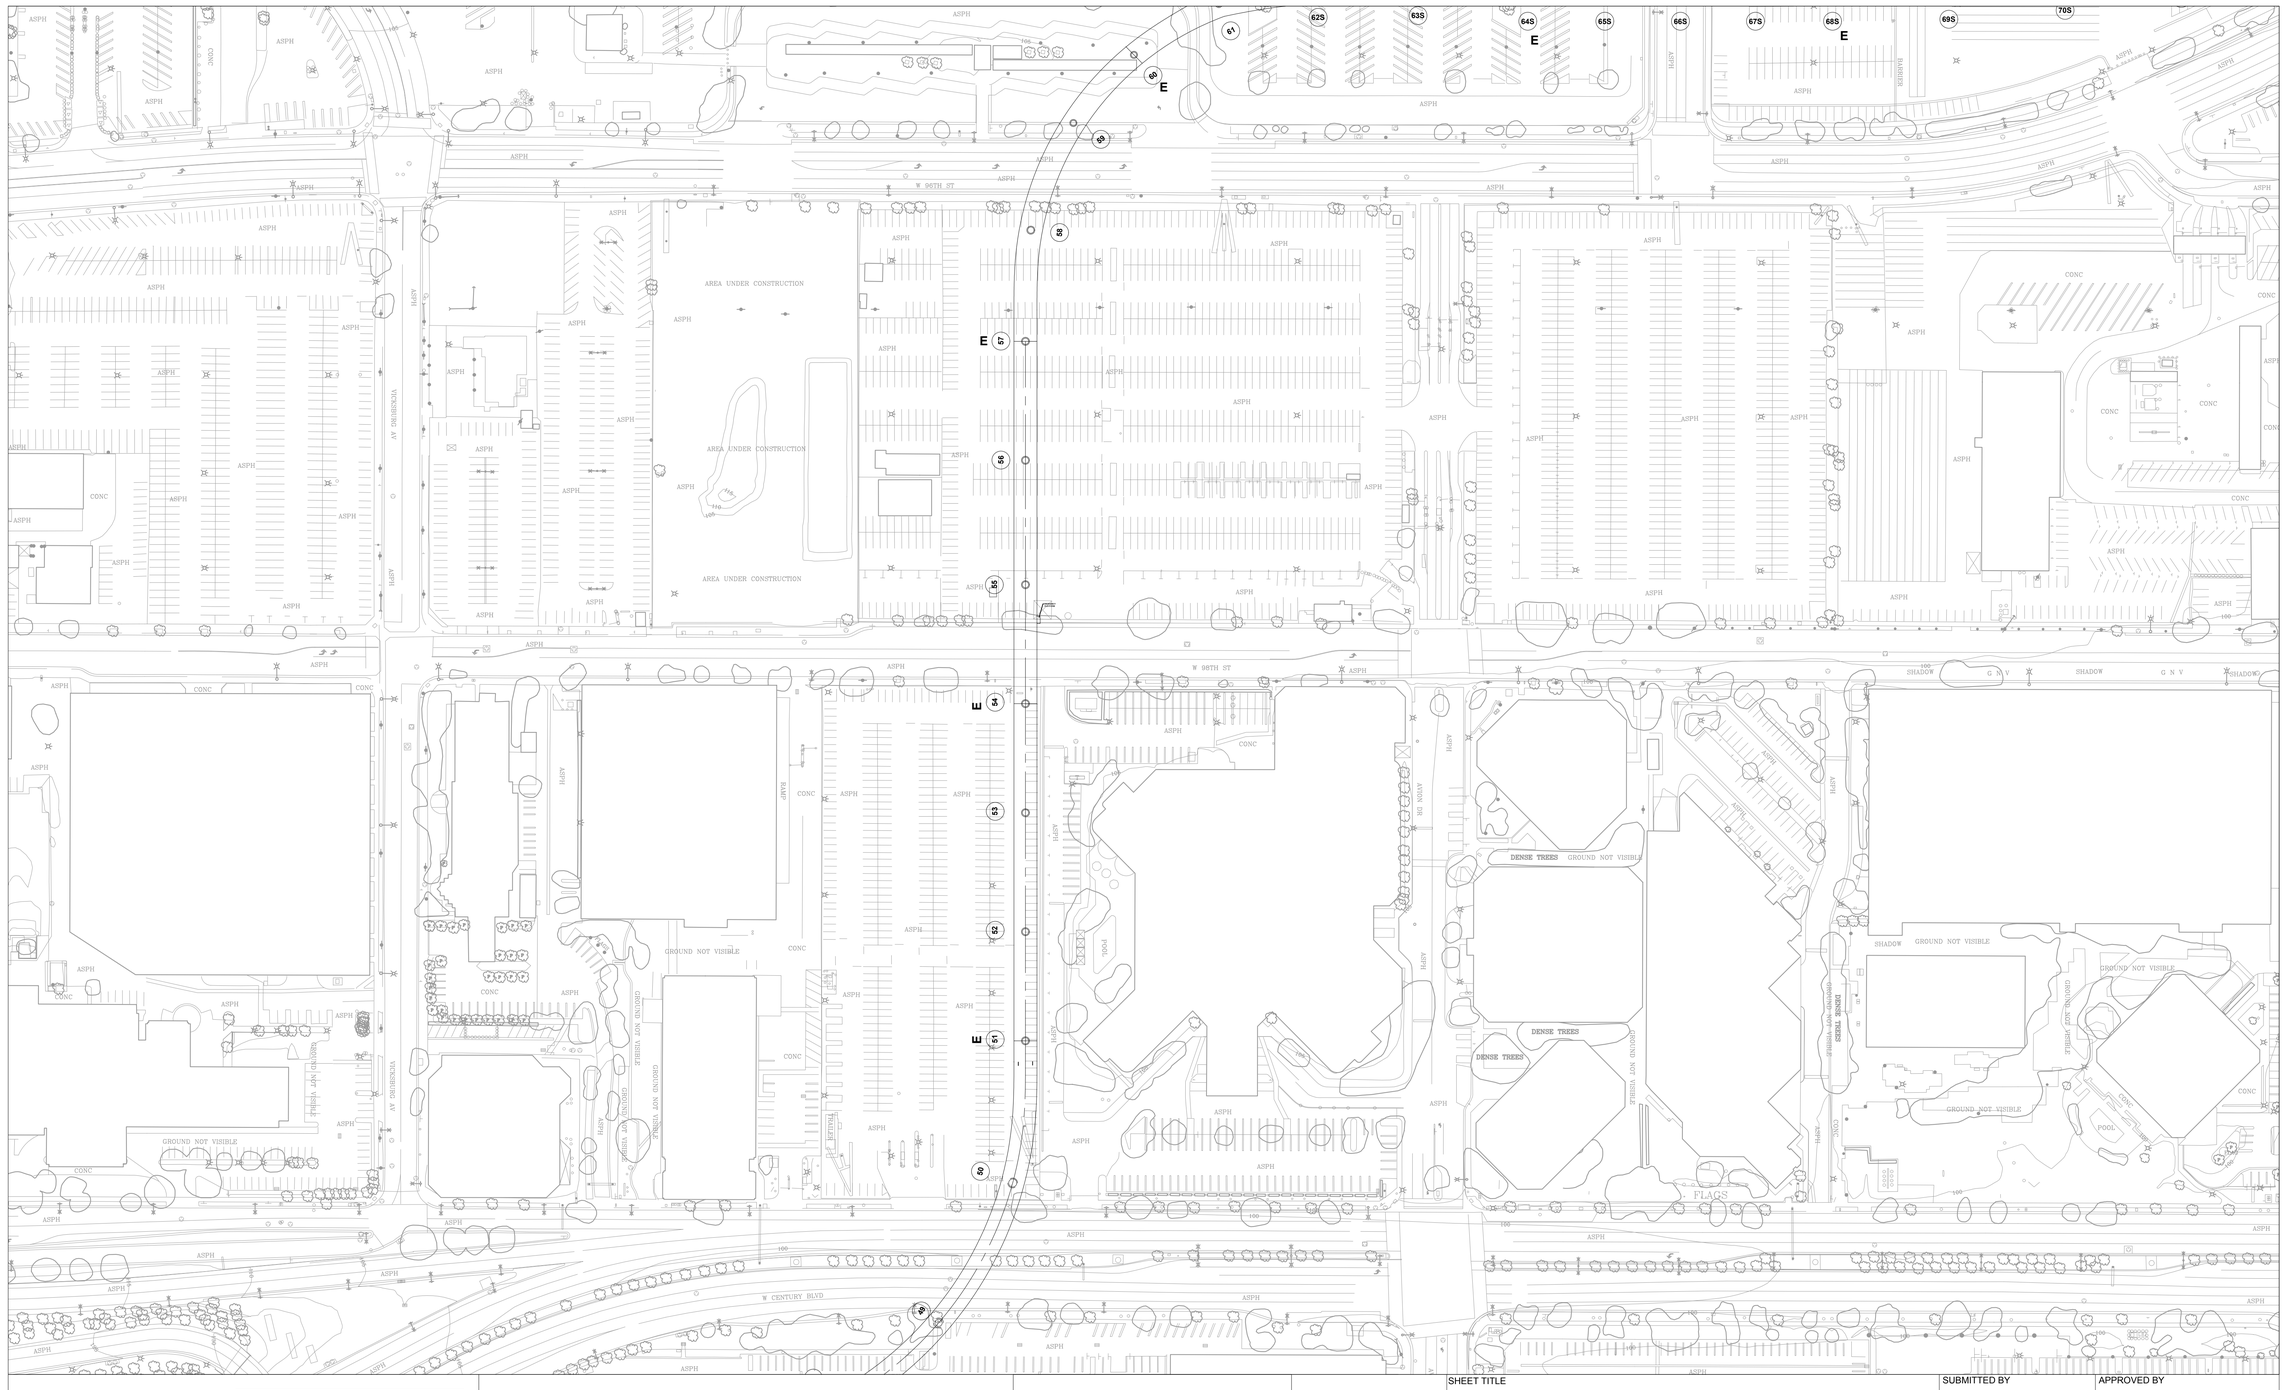

Los Angeles World Airports	**LANDSIDE ACCESS MODERNIZATION PROGRAM**			SHEET TITLE	SUBMITTED BY / APPROVED BY
	AT LOS ANGELES INTERNATIONAL AIRPORT	KEY MAP	ARCHITECT/ENGINEER SEAL	NO. / ISSUED FOR / CHK'D / APP'D / DATE	DRA / DAT
	DRAFT - This document contains draft information/materials which is considered confidential and for deliberative purposes only and not for public consumption or dissemination			2	
				1	

Updated Guide Way Column Layout ONLY, as of 7.19.2018
CAD FILE NAME: LXS-UTL-PW-GEN-00001
07/24/2018 4:27:16 PM

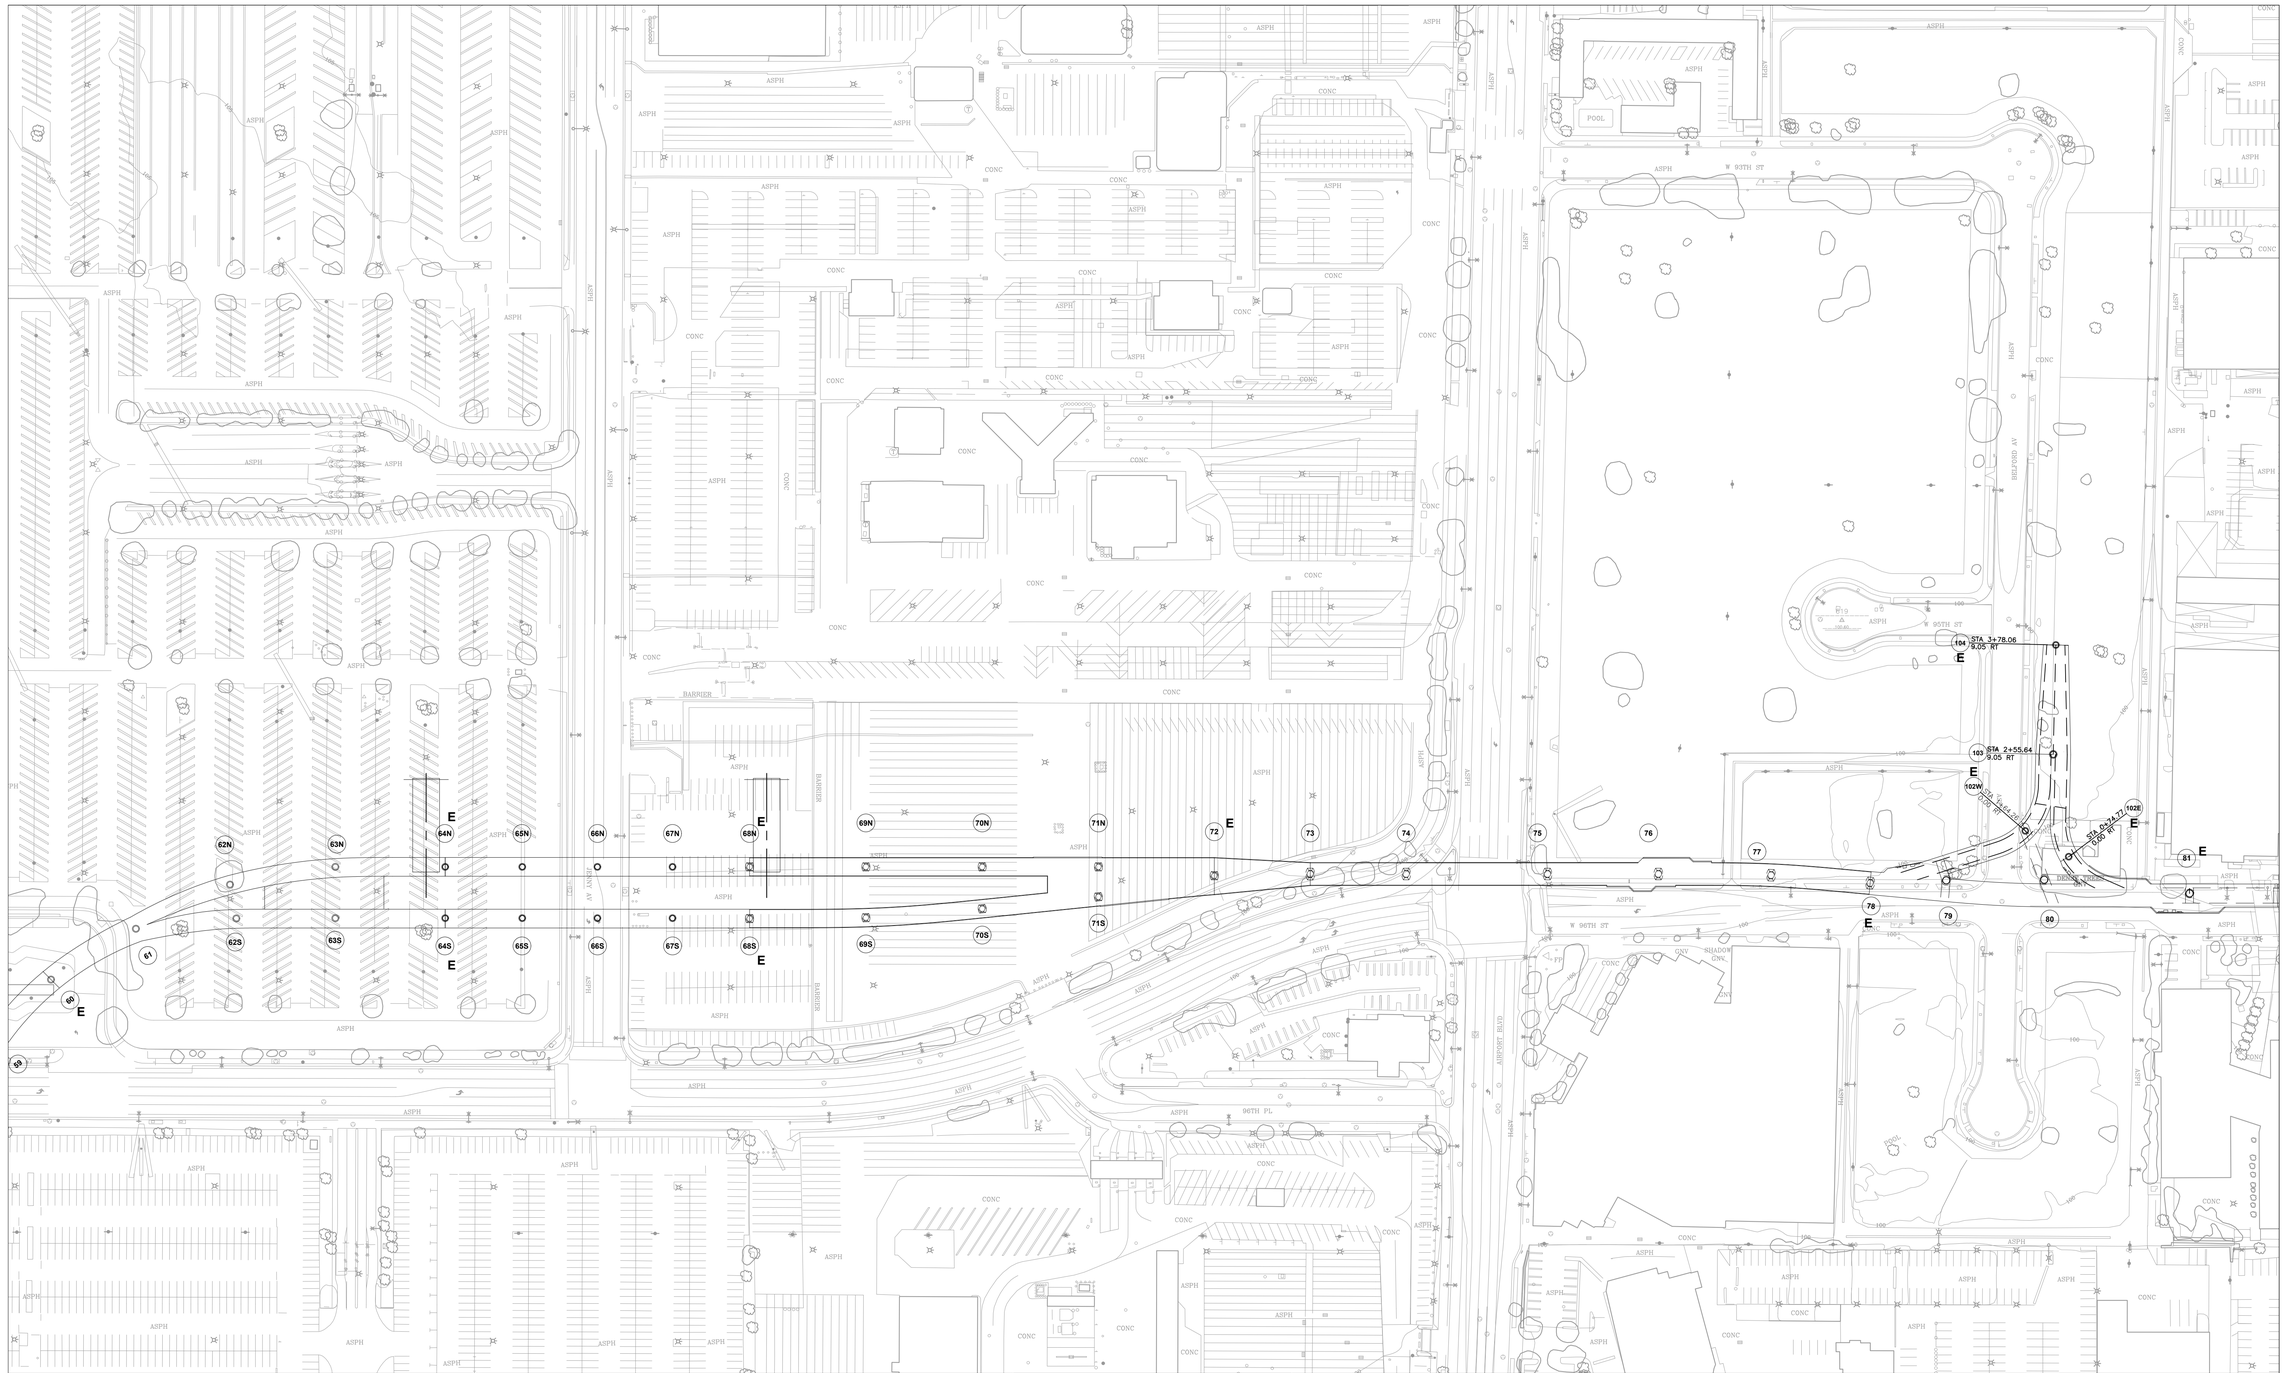

Los Angeles World Airports

LANDSIDE ACCESS MODERNIZATION PROGRAM

AT LOS ANGELES INTERNATIONAL AIRPORT

KEY MAP

ARCHITECT/ENGINEER SEAL

SHEET TITLE

SUBMITTED BY

APPROVED BY

NO.	ISSUED FOR	CHK'D	APP'D	DATE
2				
1				

DRA

DAT

Updated Guide Way Column Layout ONLY, as of 7.19.2018

CAD FILE NAME: LXS-UTL-PW-GEN-00001

07/24/2018 4:27:17 PM

DRAFT - This document contains draft information/materials which is considered confidential and for deliberative purposes only and not for public consumption or dissemination

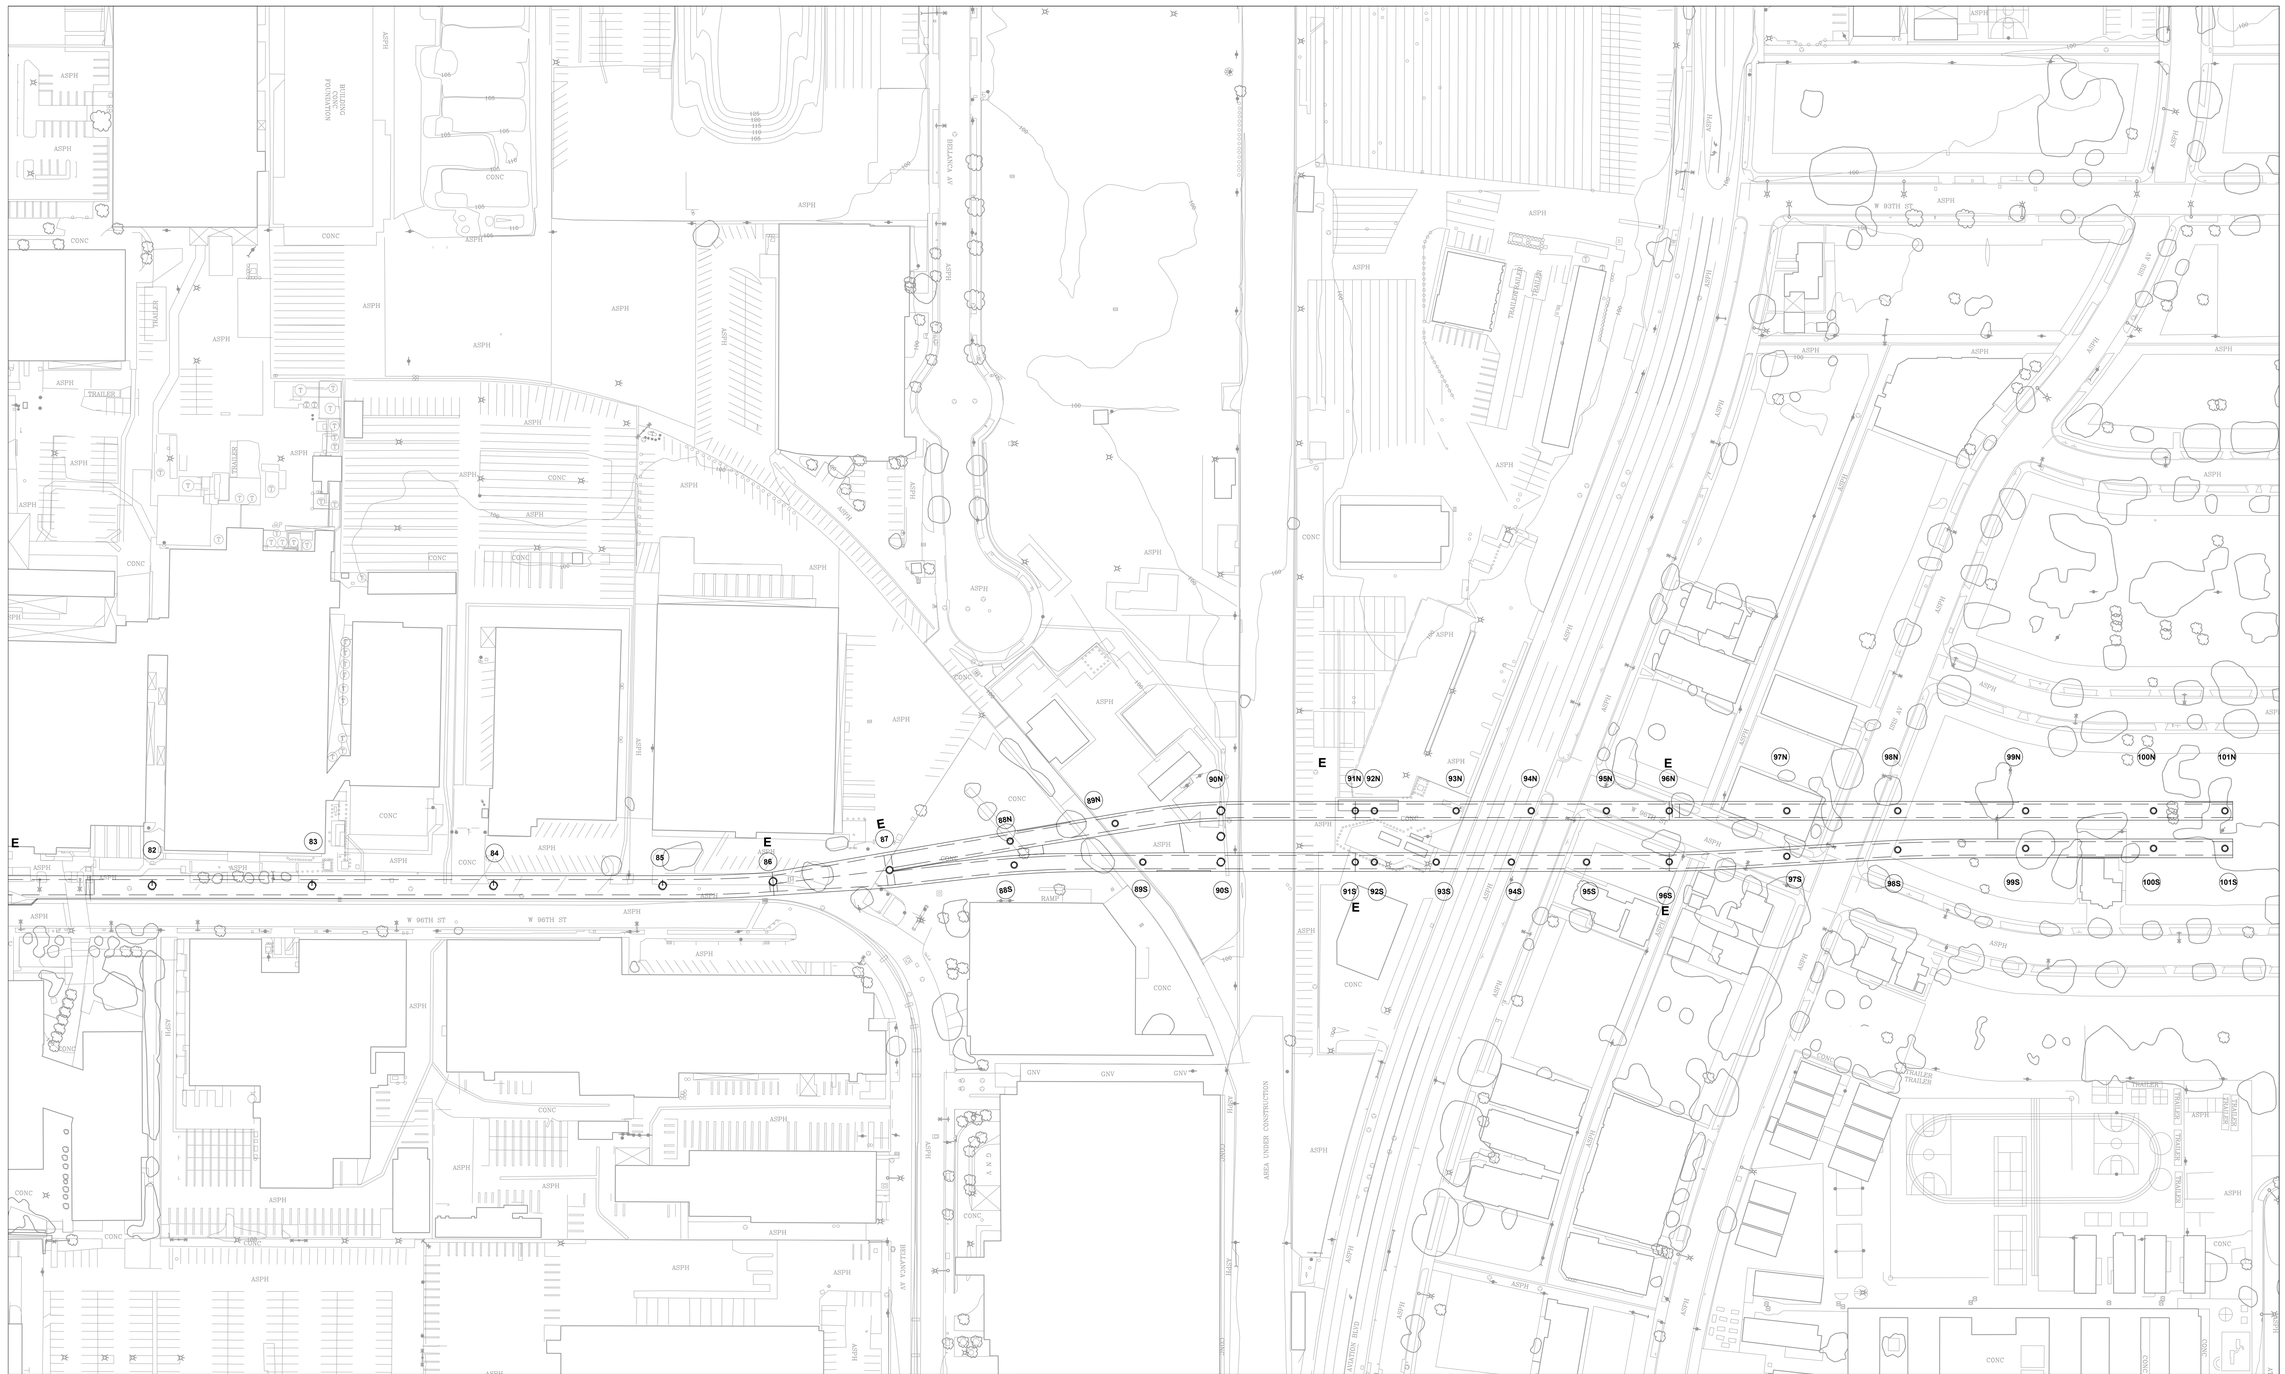

Los Angeles World Airports

LANDSIDE ACCESS MODERNIZATION PROGRAM

AT LOS ANGELES INTERNATIONAL AIRPORT

KEY MAP

ARCHITECT/ENGINEER SEAL

DRAFT - This document contains draft information/materials which is considered confidential and for deliberative purposes only and not for public consumption or dissemination

SHEET TITLE

NO.	ISSUED FOR	CHK'D	APP'D	DATE
2				
1				

SUBMITTED BY

APPROVED BY

DRA

DAT

Updated Guide Way Column Layout ONLY, as of 7.19.2018
CAD FILE NAME: LXS-UTL-PW-GEN-00001
07/24/2018 4:27:17 PM